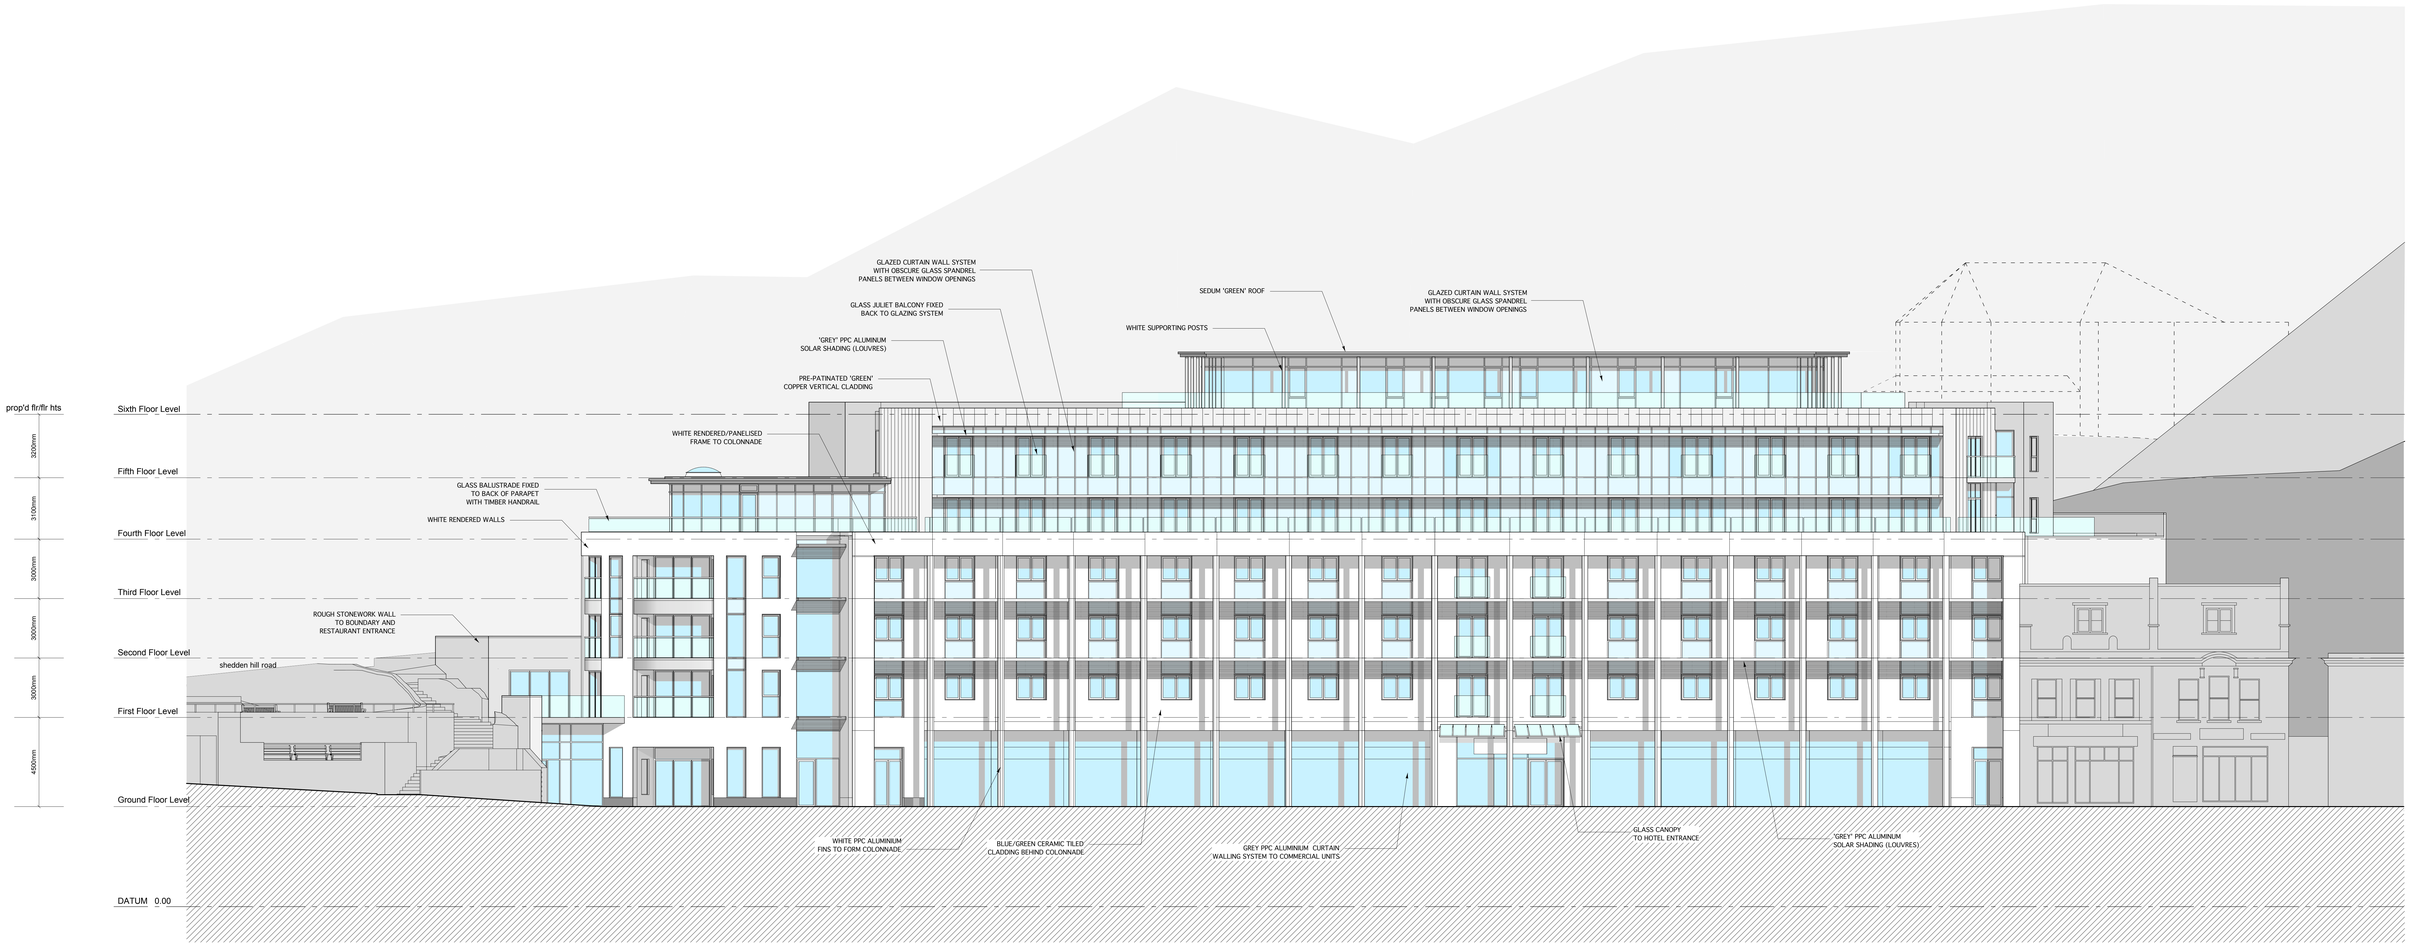

PALM COURT, TORQUAY

PLANNING APPLICATION

THE ARCHITECTS DESIGN GROUP
ARCHITECTS PLANNERS FACADE ENGINEERS INTERIORS GRAPHICS

The Architects Design Group • 11 Research Way Tamar Science Park Derriford Plymouth Devon PL6 8BT T: 01752 707898 • www.architects-adg.co.uk

Title : **SOUTH ELEVATION**

This drawing is copyright. Do not scale

Date : 09.06.08 Drawn : DV Scale : 1:100 Checked by:

Drg No : **08664 • SD108**